TAMPA BAY NEXT
THE FUTURE OF TRANSPORTATION

I-275 (SR 93)
FROM NORTH OF 38TH AVENUE N. TO NORTH OF 4TH STREET N.

FDOT
MOVING FLORIDA FORWARD
Infrastructure Initiative

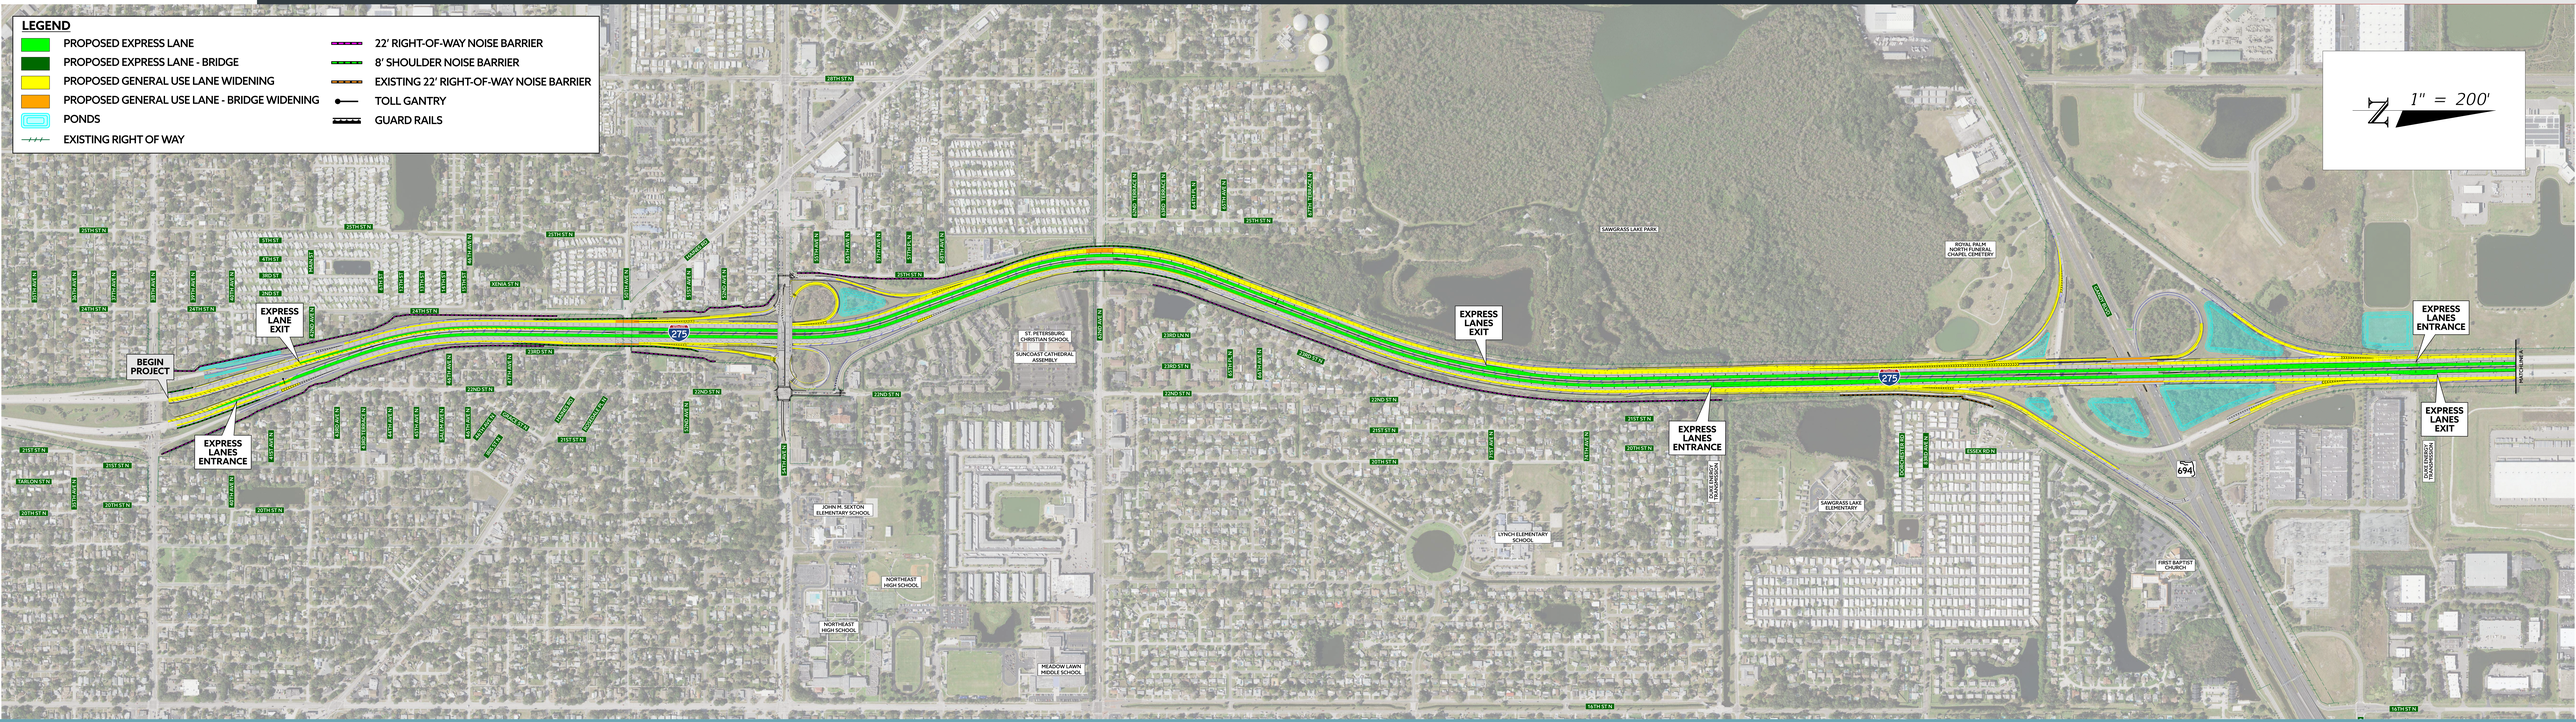

TAMPA BAY NEXT — THE FUTURE OF TRANSPORTATION

I-275 (SR 93)
FROM NORTH OF 38TH AVENUE N. TO NORTH OF 4TH STREET N.
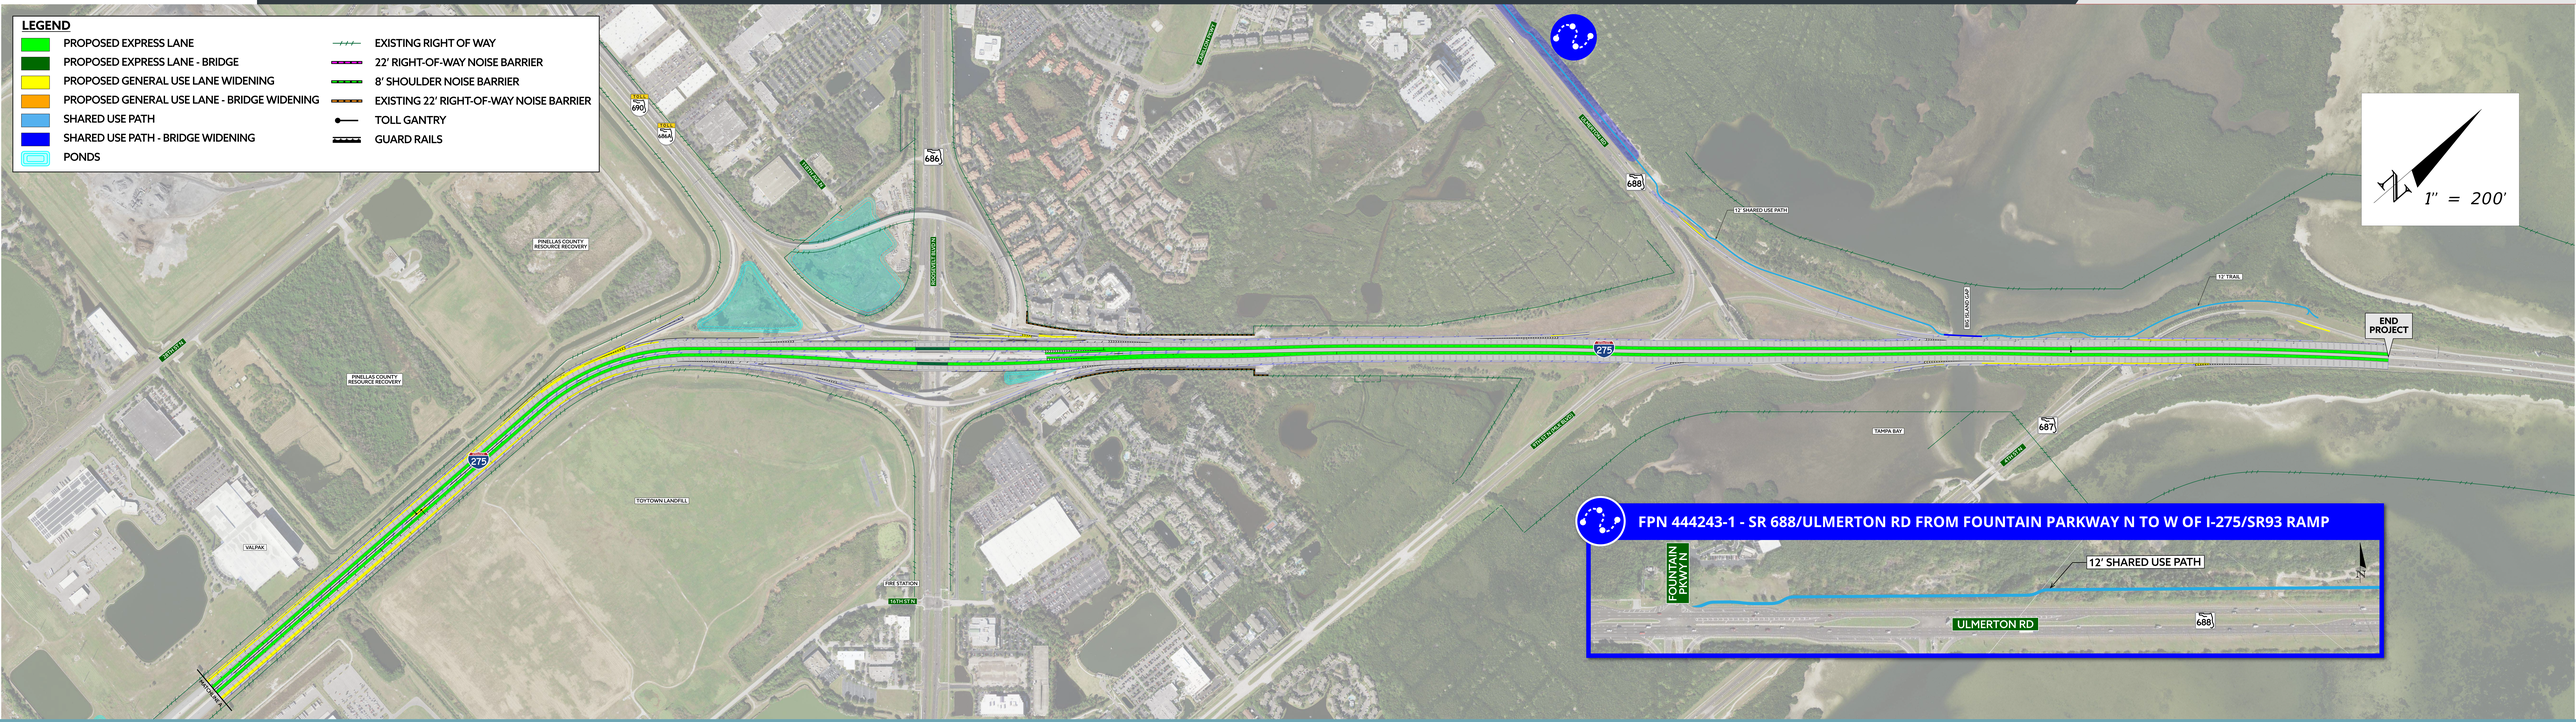
FDOT | MOVING FLORIDA FORWARD Infrastructure Initiative